DEL RIO WOODS

PRELIMINARY IMPROVEMENT PLAN

REVISED 3-28-17

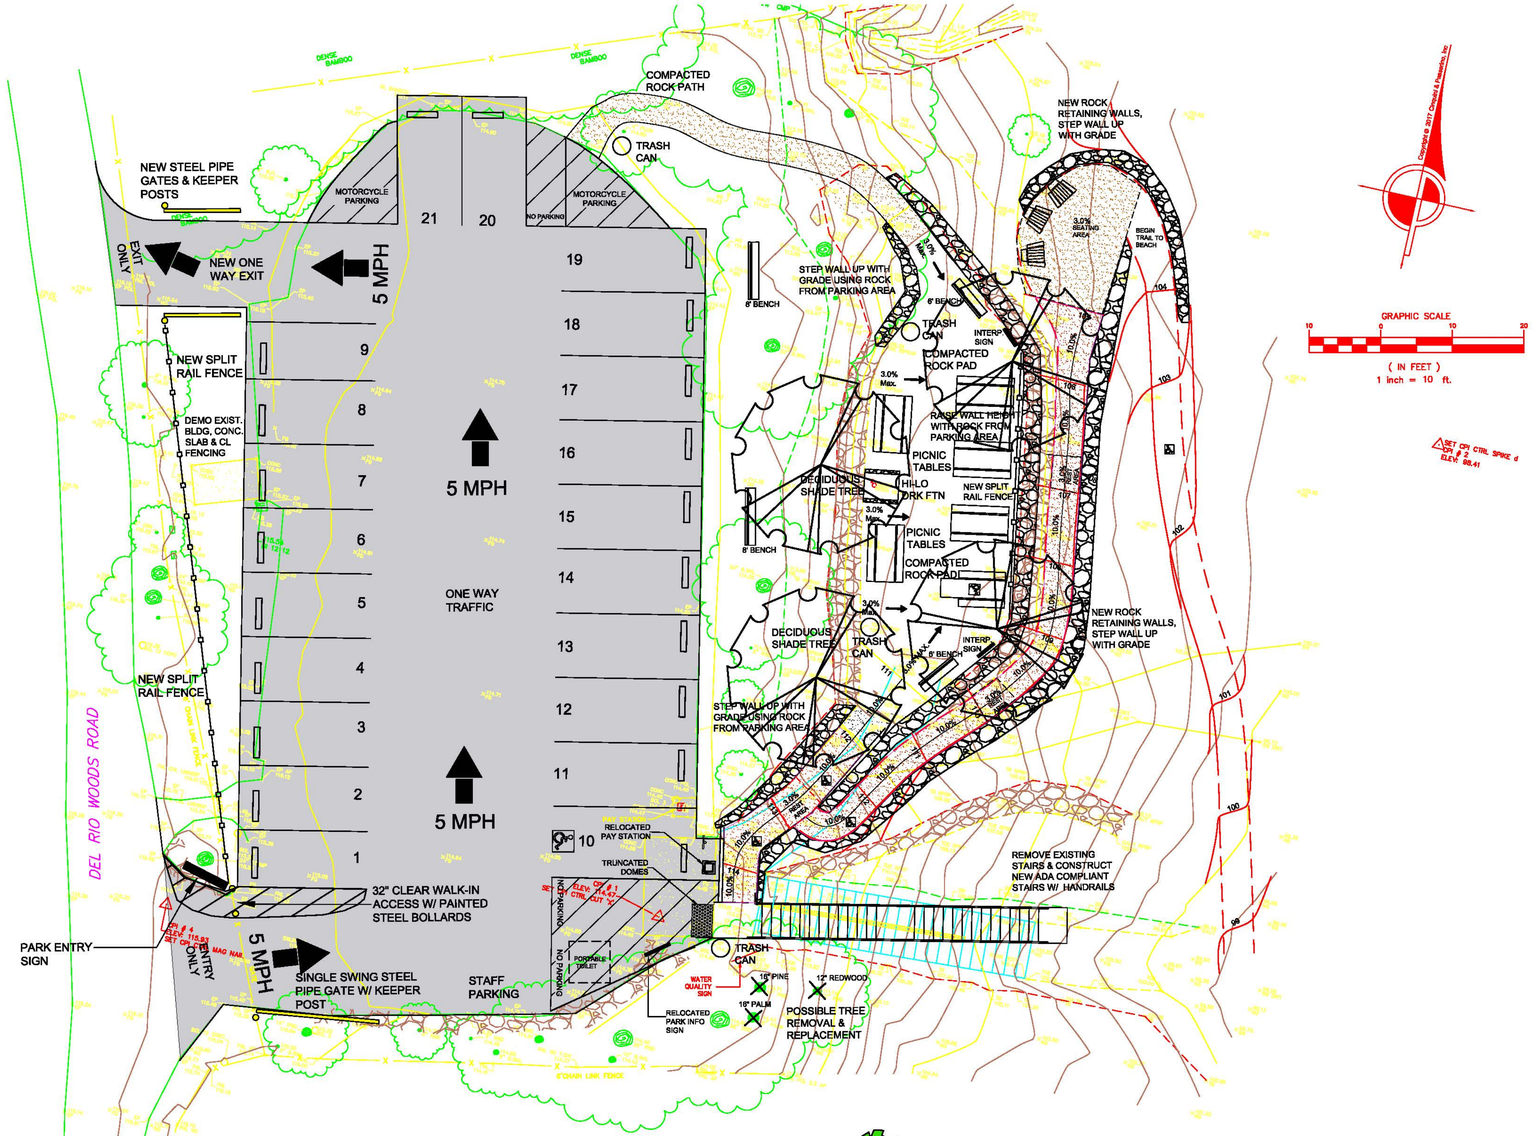

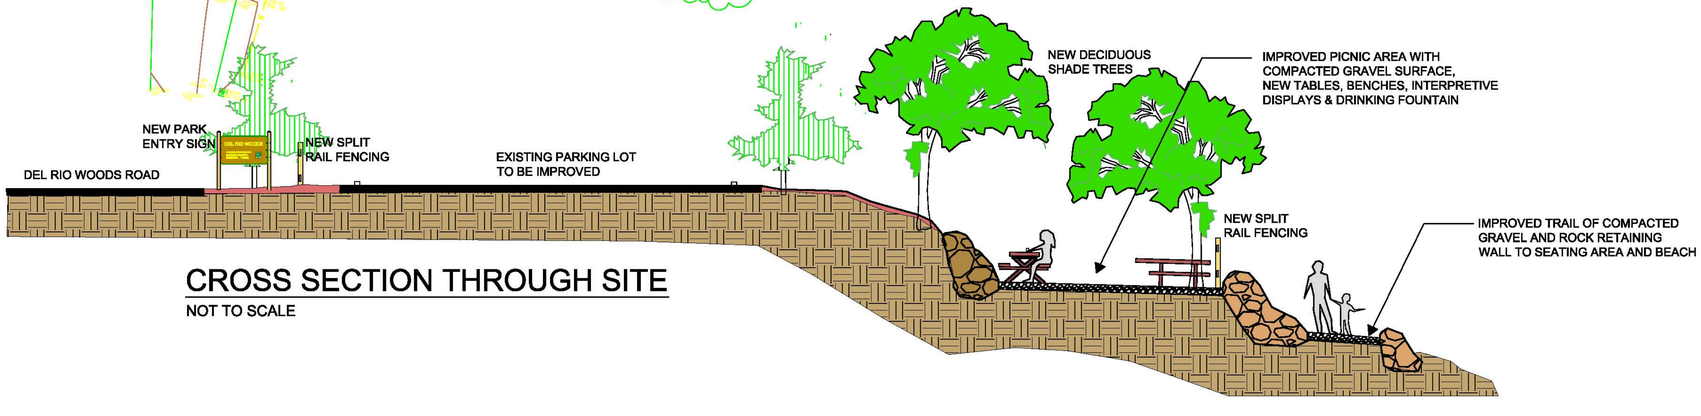

CROSS SECTION THROUGH SITE

NOT TO SCALE

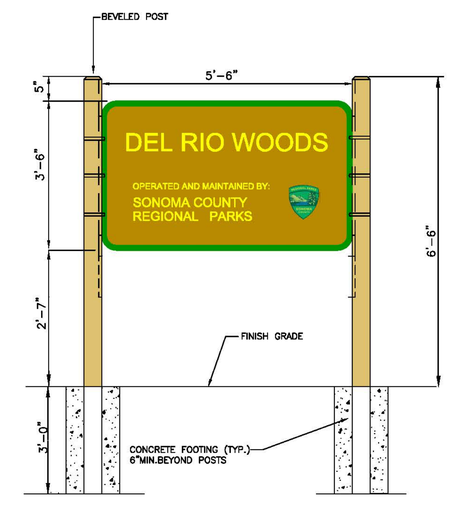

PARK ENTRY SIGN

NOT TO SCALE