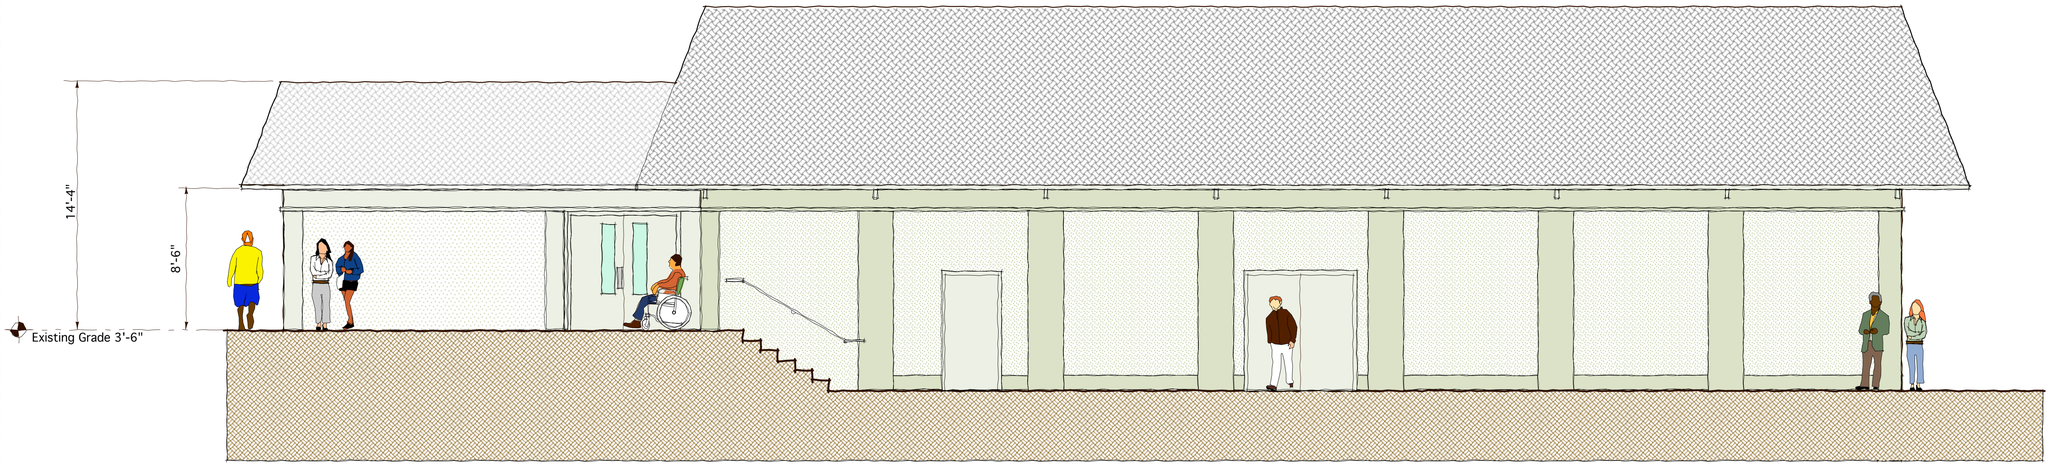

1 EXISTING EAST ELEVATION

1/4"=1'-0"

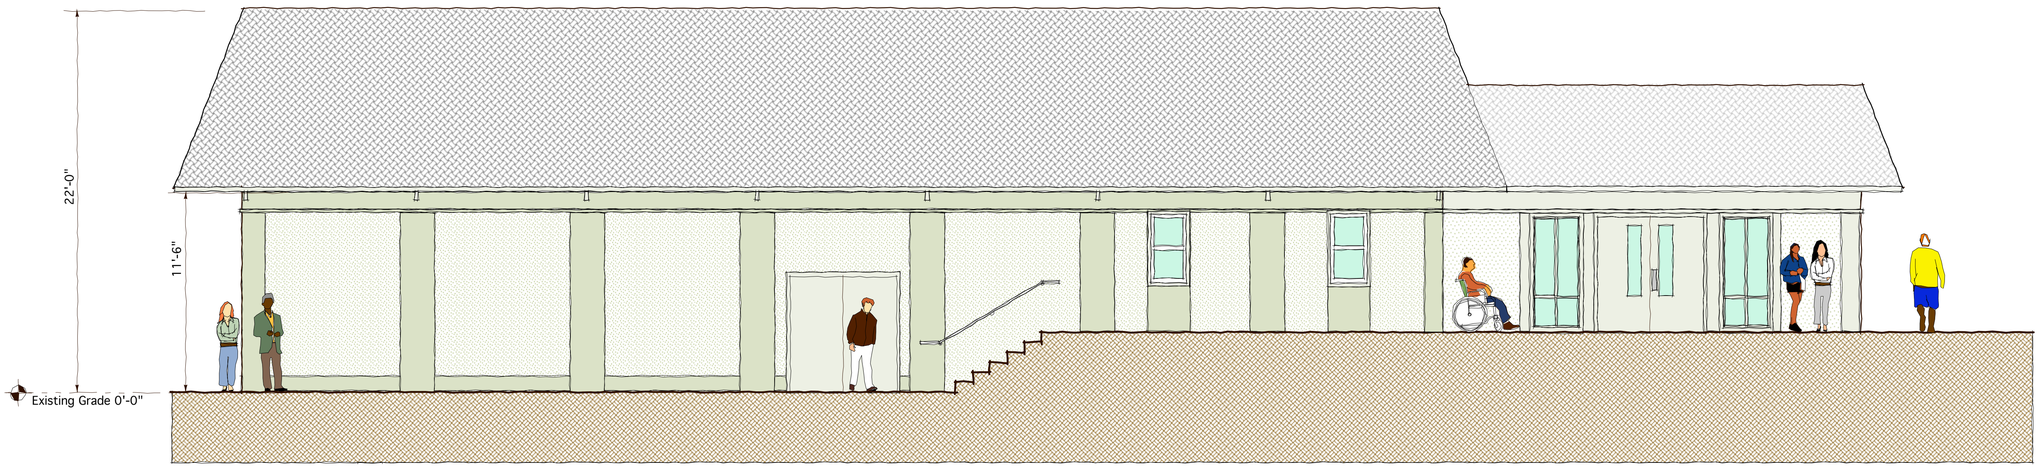

2 EXISTING WEST ELEVATION

1/4"=1'-0"

A0.3

sheet number

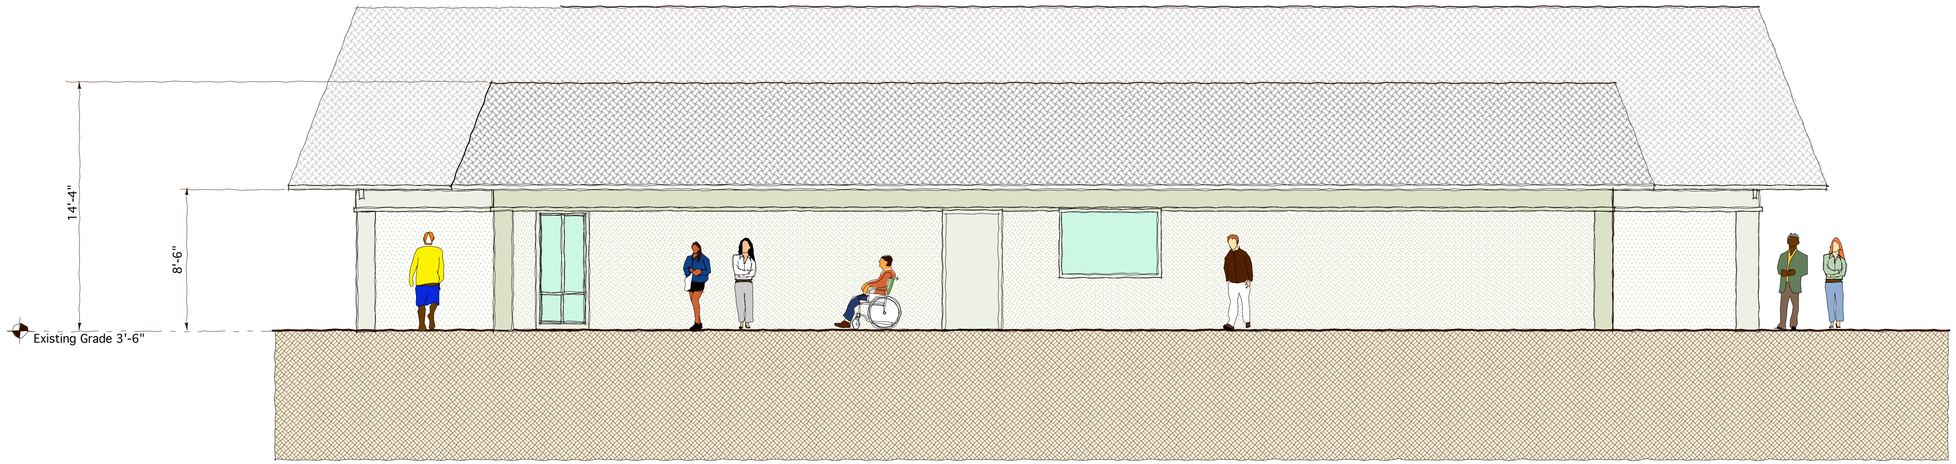

1 EXISTING SOUTH ELEVATION

1/4"=1'-0"

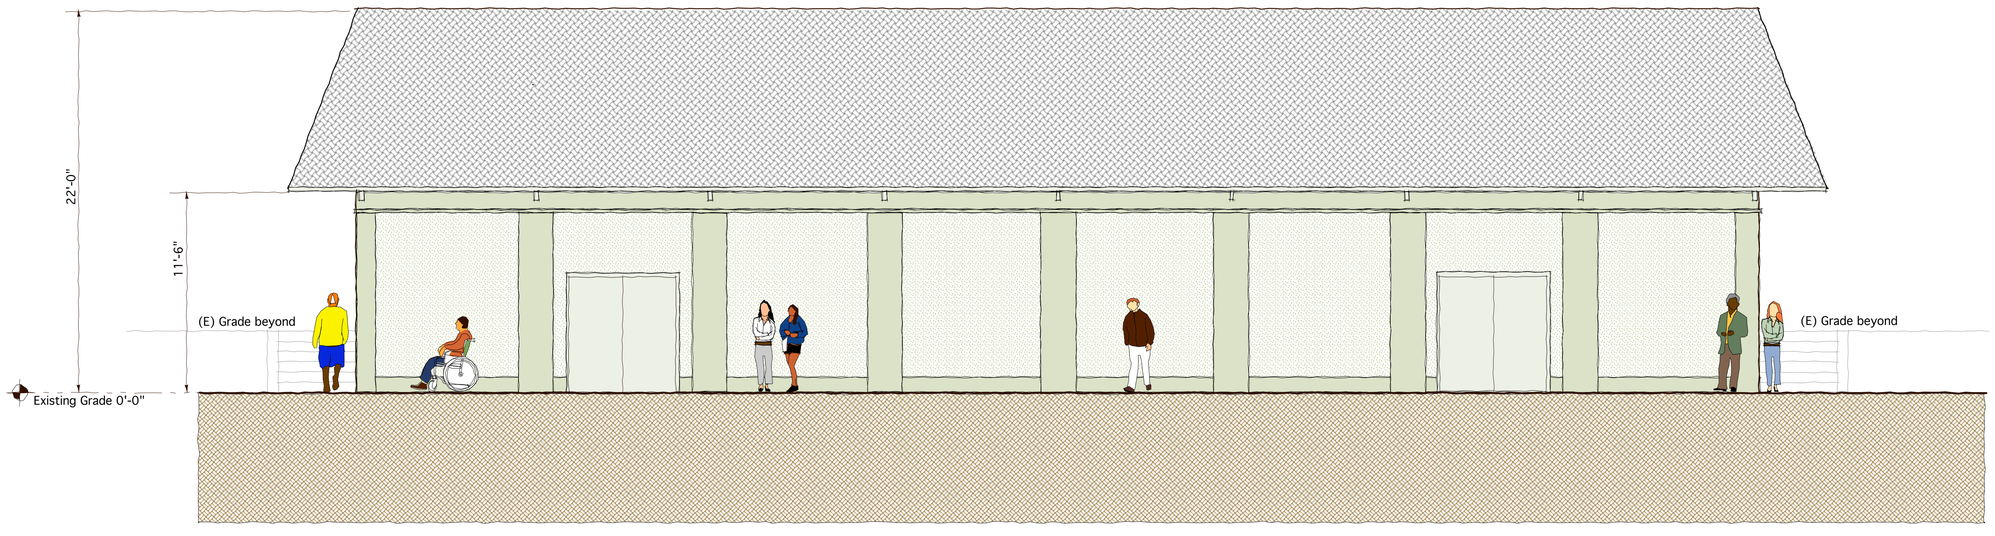

2 EXISTING NORTH ELEVATION

1/4"=1'-0"

A0.4

sheet number